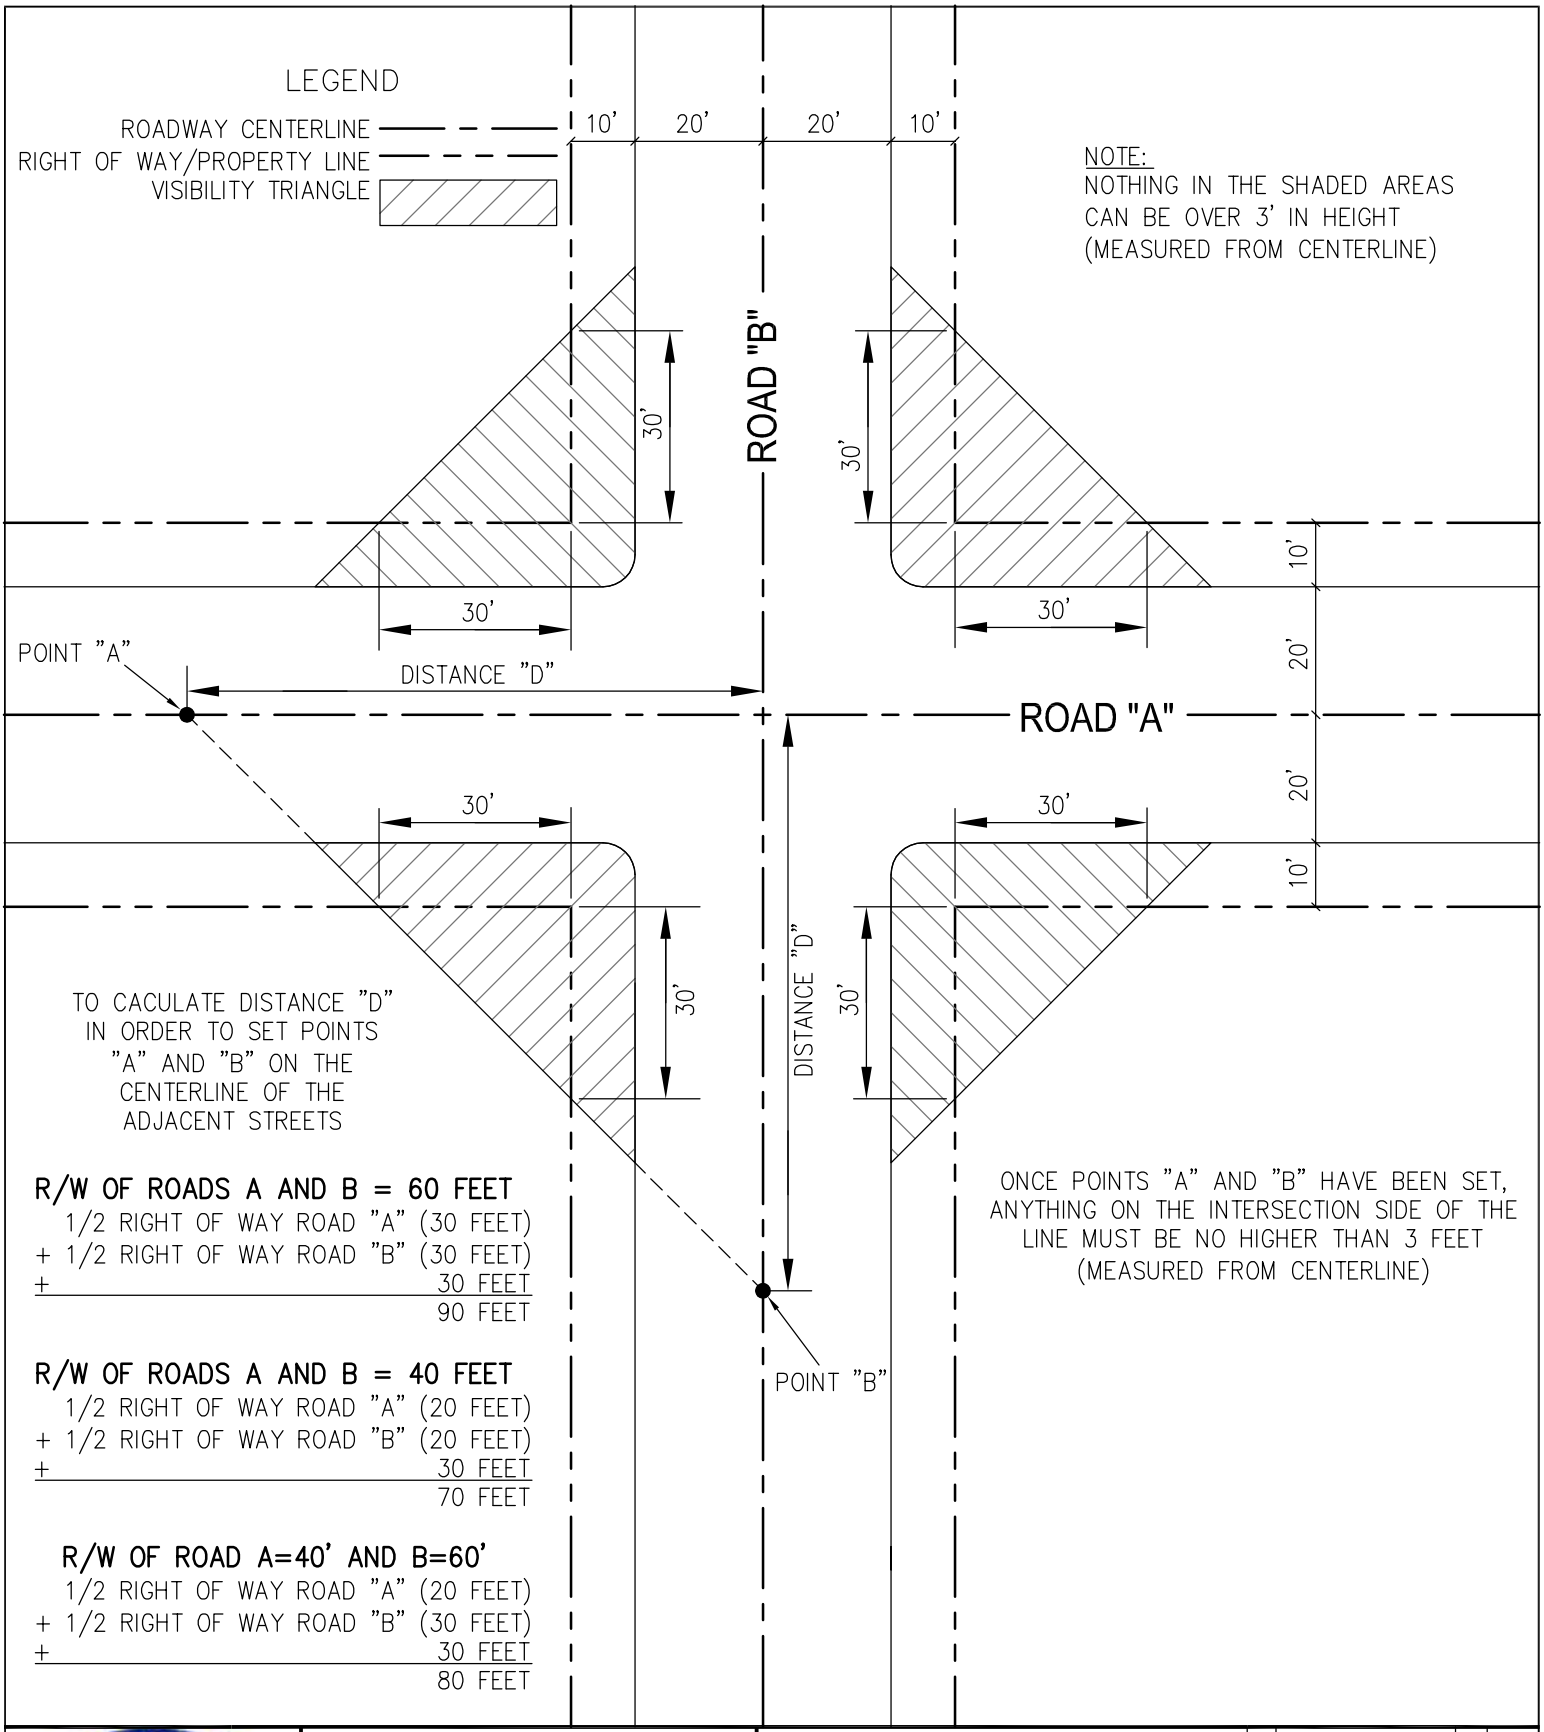

INTERSECTION VISIBILITY CRITERIA

County of Del Norte
Engineering & Surveying Division
981 "H" STREET, SUITE 110
Crescent City CA 95531
Ph. (707) 464-7229
Fax 465-0340

No	REVISION	BY	DATE